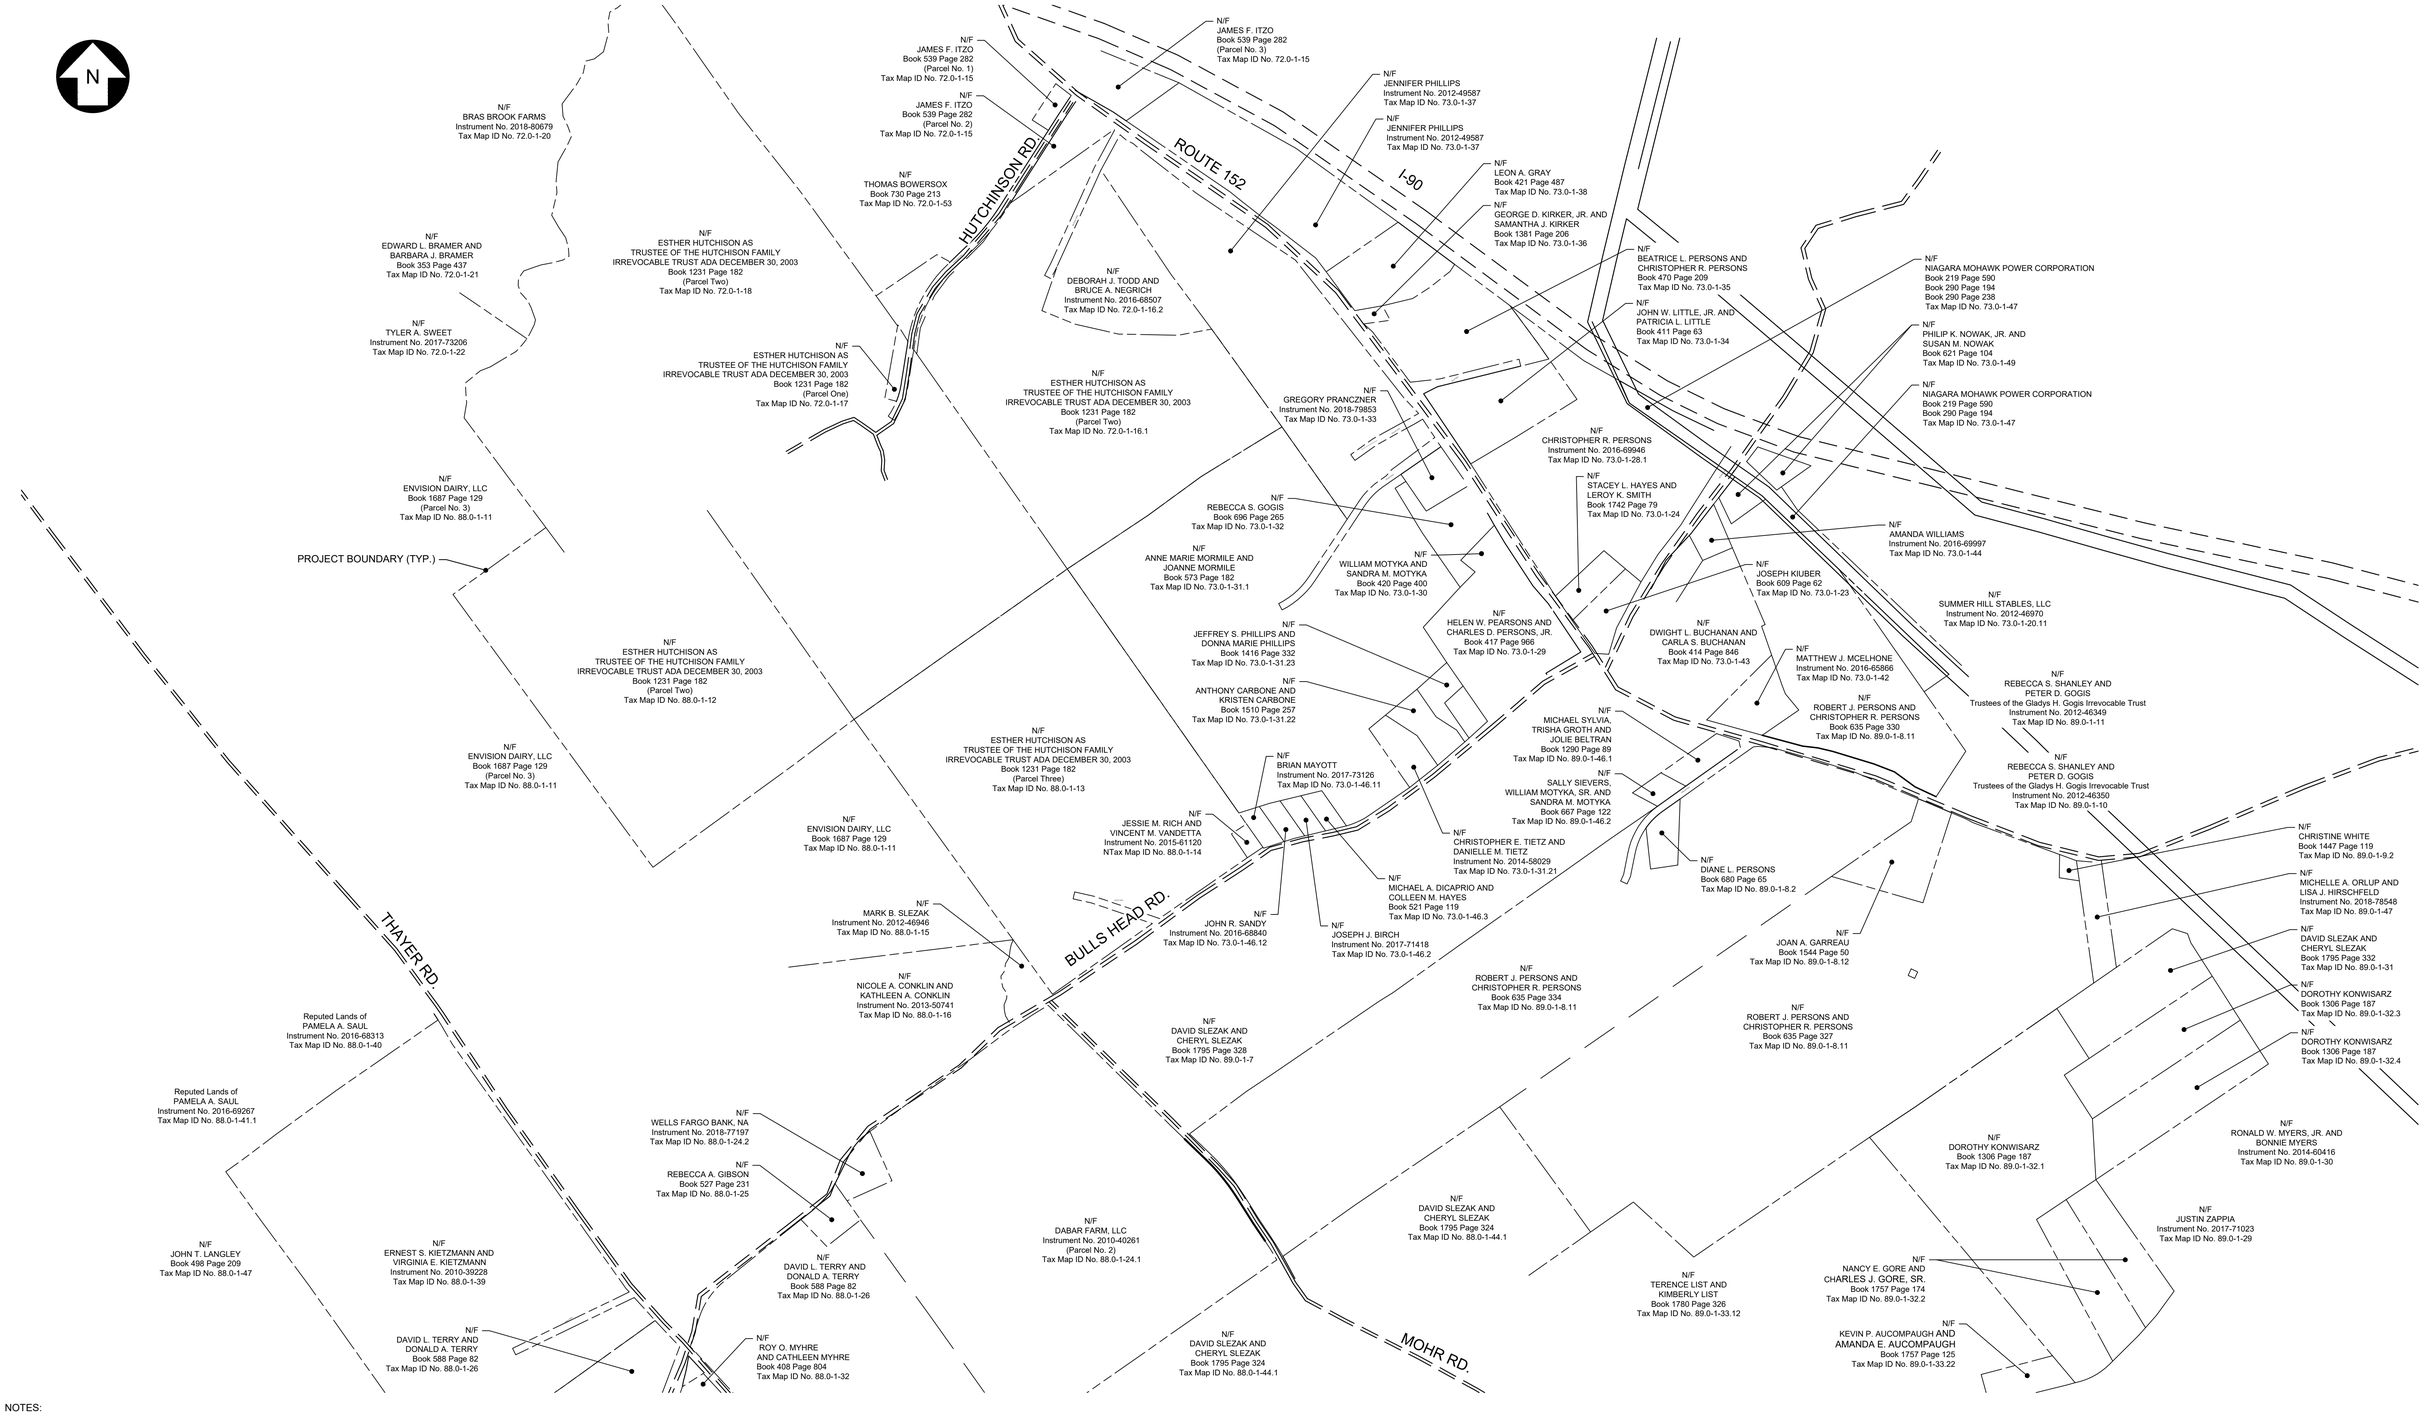

NOTES:
1. BOUNDARY SURVEY INFORMATION PROVIDED BY C.T. MALE ASSOCIATES, LLC.
2. BOUNDARY INFORMATION SHOWN HEREON WAS COMPILED FROM AN ACTUAL FIELD SURVEY CONDUCTED DURING THE MONTH OF MAY 2019.
3. NORTH ORIENTATION AND BEARINGS ARE REFERENCED TO GRID NORTH AND ARE BASED ON THE NEW YORK STATE PLANE COORDINATE SYSTEM, EAST ZONE, NAD 83/2011 EPOCH. 2010.00.

UNDER NEW YORK STATE EDUCATION LAW ARTICLE 145 (ENGINEERING), SECTION 7209 (2), IT IS A VIOLATION OF THE LAW FOR ANY PERSON, UNLESS ACTING UNDER THE DIRECTION OF A LICENSED PROFESSIONAL ENGINEER, TO ALTER THIS DOCUMENT.

500 0 500 1000 FT
SCALE: 1" = 500'

PRELIMINARY
NOT FOR CONSTRUCTION

Dig Safely. One Call Call 811 before you dig

TRC
249 Western Avenue
Augusta, ME 04330

PROJECT NO: 327851

REFERENCE ITEMS	REV	DESCRIPTION	DATE	DES	CHK	APP

PGT DESIGNED
CMW DRAWN
CHECKED
APPROVED
REVIEW 1
REVIEW 2

PRELIMINARY
REAL PROPERTY MAP
HIGH RIVER ENERGY CENTER
HIGH RIVER ENERGY CENTER, LLC
FLORIDA MONTGOMERY CO., NY

04/08 DATE
AS NOTED SCALE

TRC

FIGURE 13-1

REV. -

327851-HIGH RIVER-SITE 037.dwg 2019.10.08